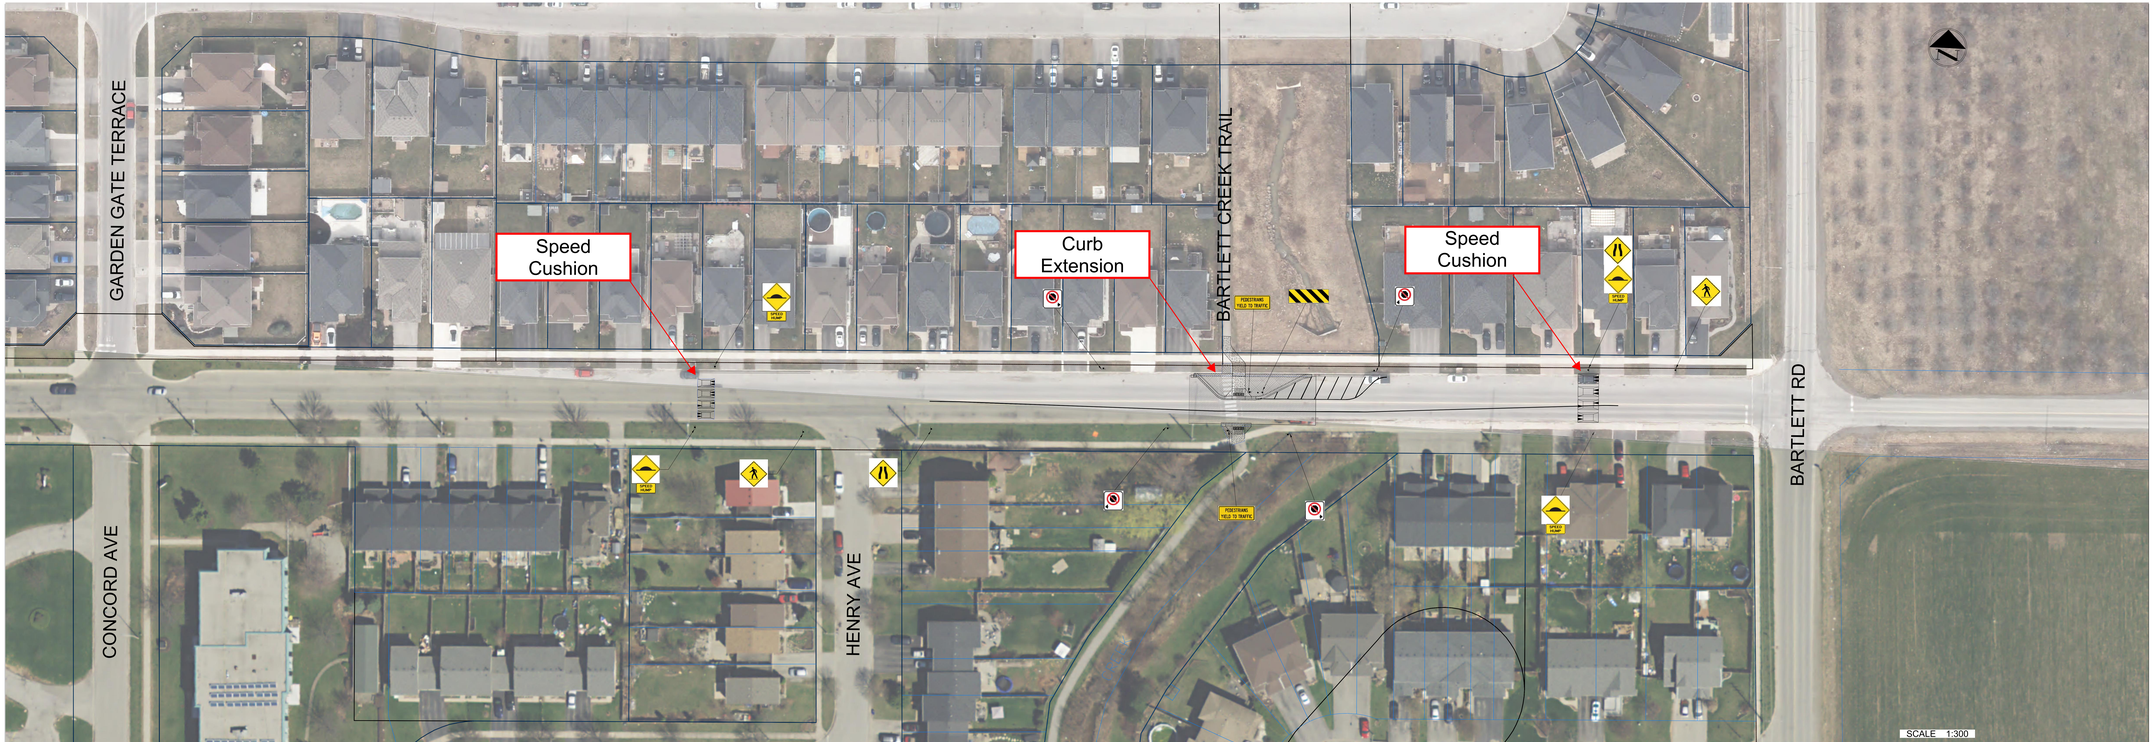
GARDEN GATE TERRACE
Speed Cushion
Curb Extension
BARTLETT CREEK TRAIL
Speed Cushion
BARTLETT RD
CONCORD AVE
HENRY AVE
SCALE 1:300